CR ROAD 300 SOUTH

TYPICAL CROSS SECTIONS–CR 300 SOUTH STUDY

BLN
BEAM·LONGEST·NEFF

ALTERNATIVE 1.

SECTION WITH MEDIAN

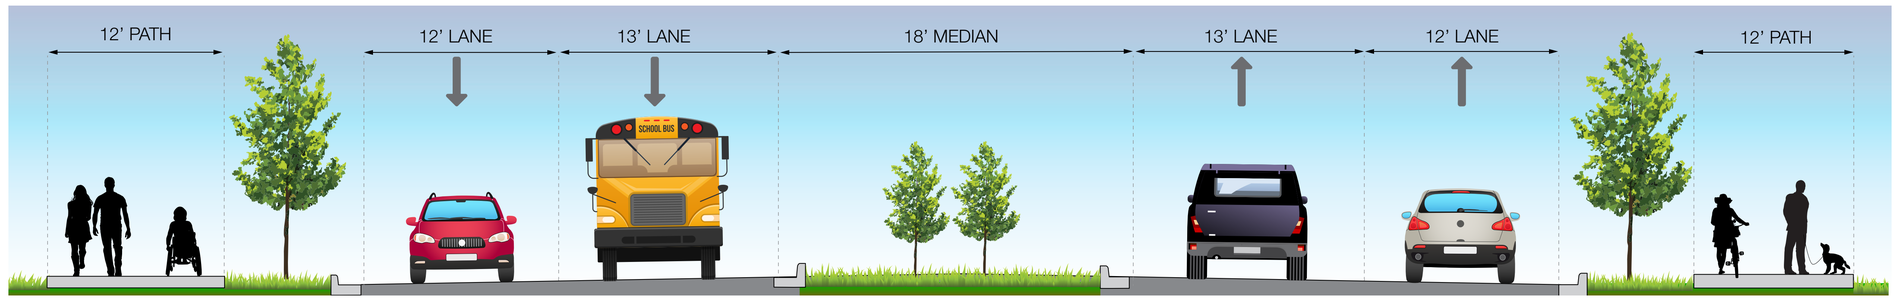

ALTERNATIVE 2.
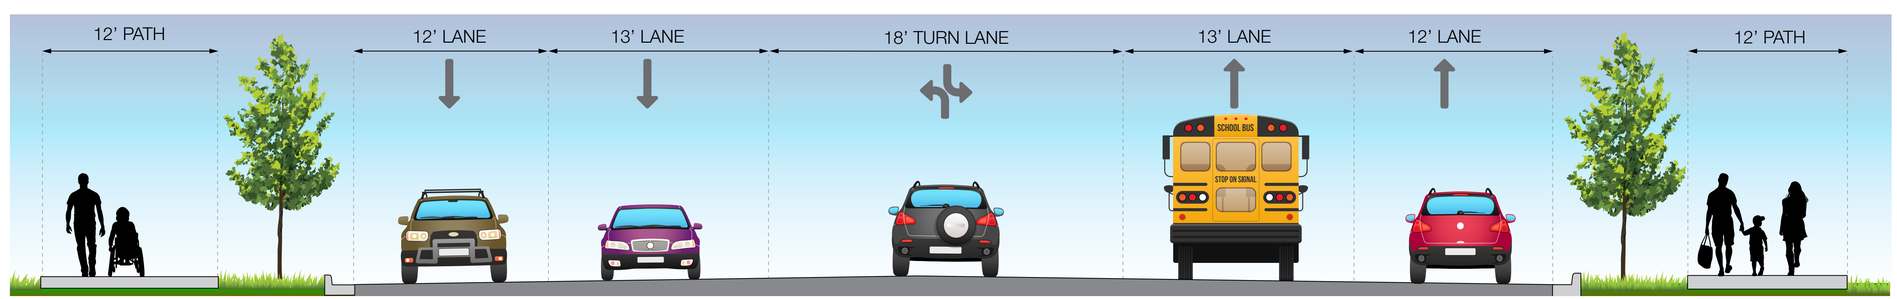
SECTION WITH TURN LANE