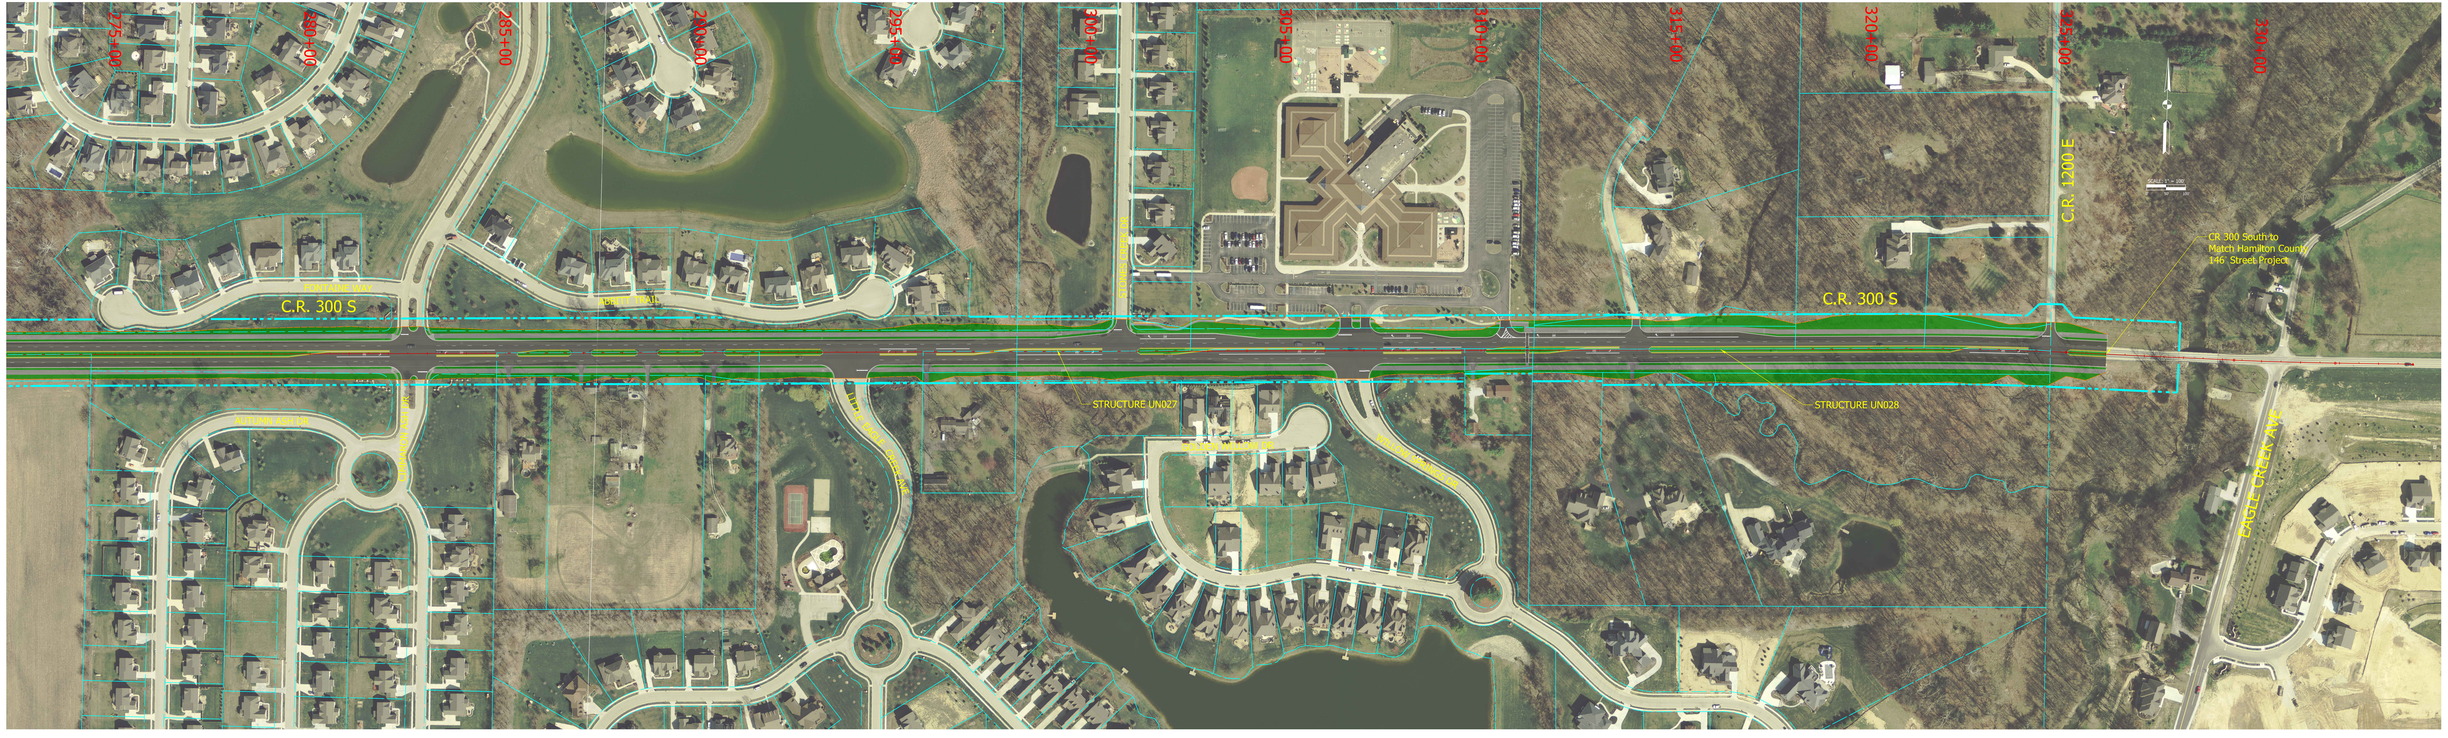

LEGEND

- ROADWAY
- DRIVEWAY
- SIDEWALK
- CURB & GUTTER
- TRUCK APRON
- SODDING
- PROPOSED RIGHT-OF-WAY
- TEMPORARY RIGHT-OF-WAY
- EXISTING R/W
- PROPERTY LINE
- ½ SECTION LINE
- CONSTRUCTION LIMITS

BOONE COUNTY HIGHWAY DEPARTMENT
CR 300 S - CORRIDOR STUDY
STA. 275+00 TO 330+00 (C.R. 1200 EAST)

10/2/2019 10/2/2019 9:43:27 AM - I:\100496 - CR 300 South\Without\04 Design Report\04 Sheets\100496_Base Plat_04.dgn