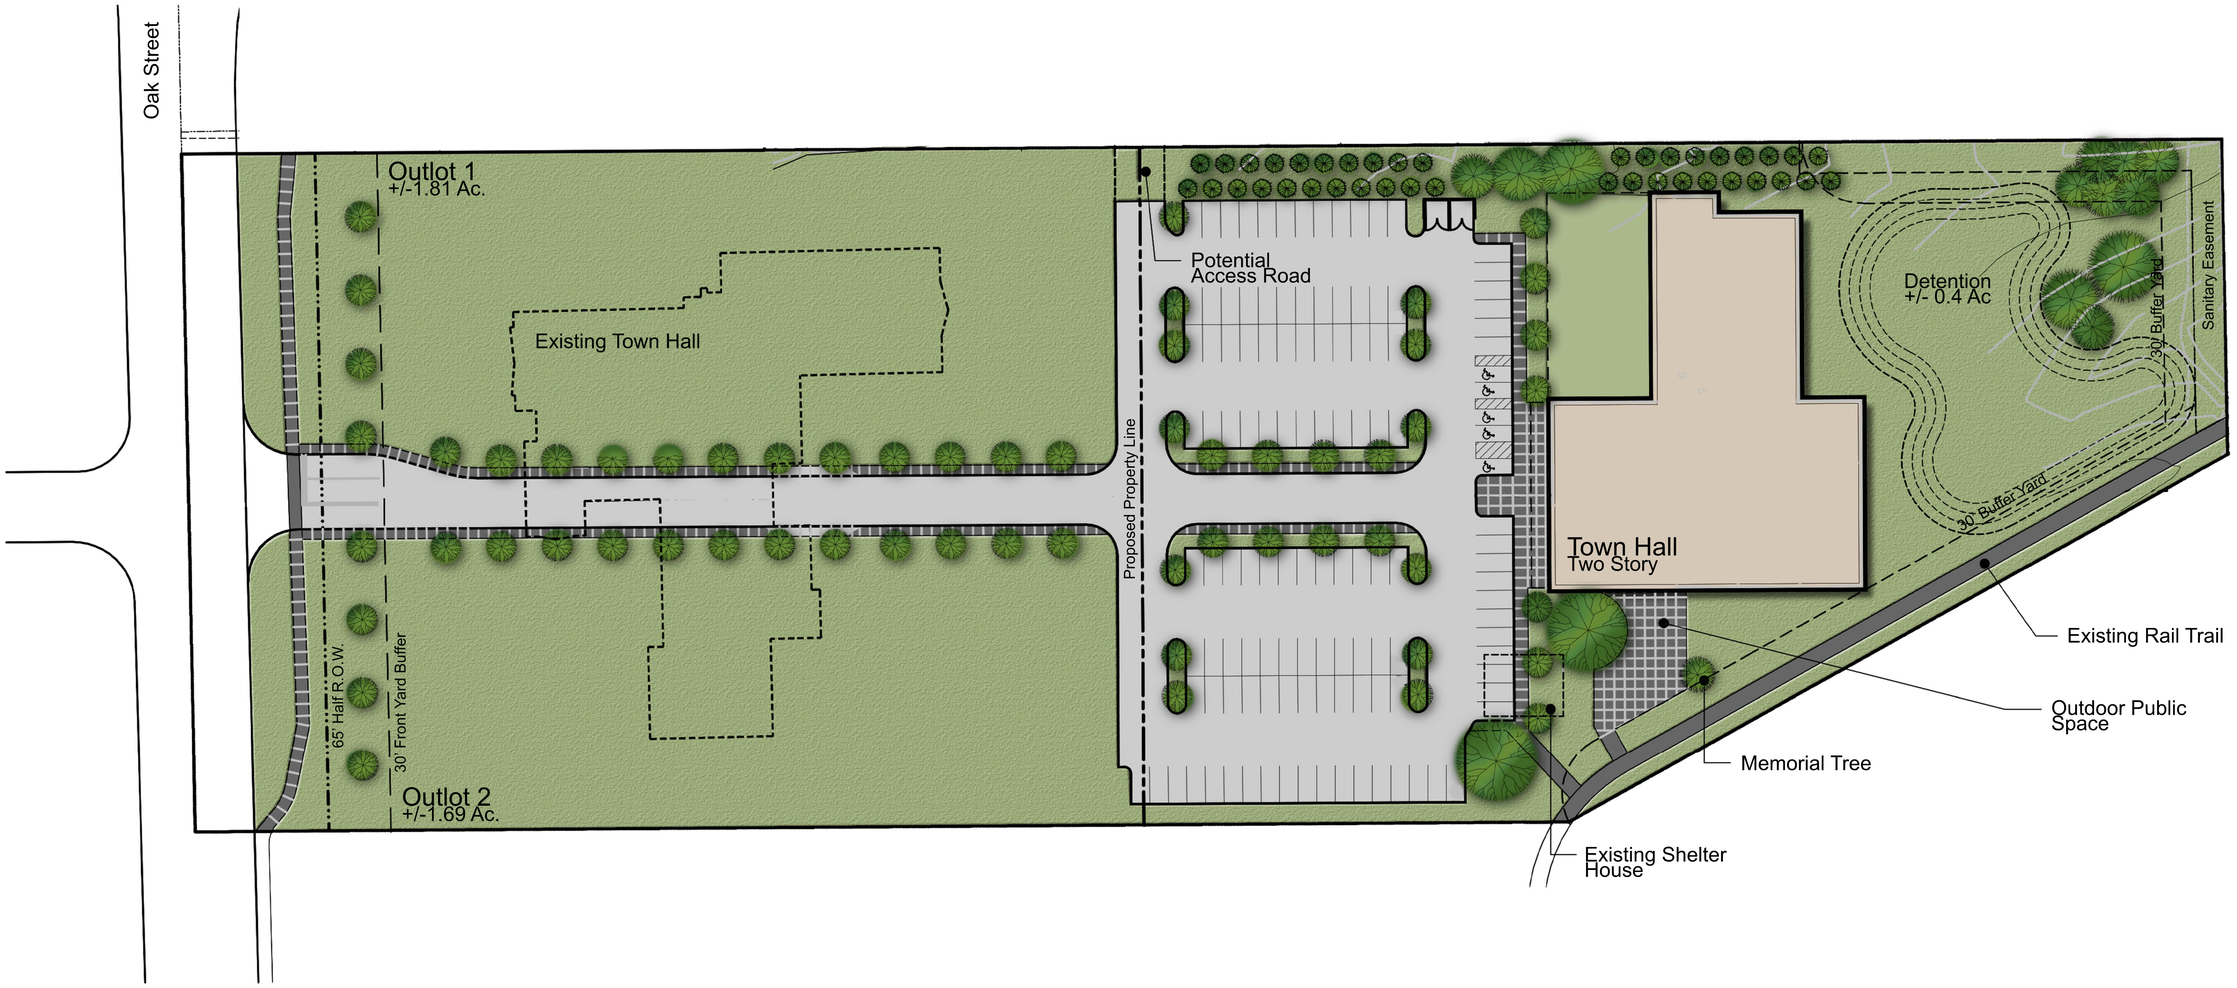

Concept Site Plan

0 40 80

North

ZIONSVILLE

ZIONSVILLE GOVERNMENT CENTER

1100 W. OAK STREET, ZIONSVILLE, IN 46077

01/26/16 14163

CSO Architects
ARCHITECTURE • INTERIOR DESIGN